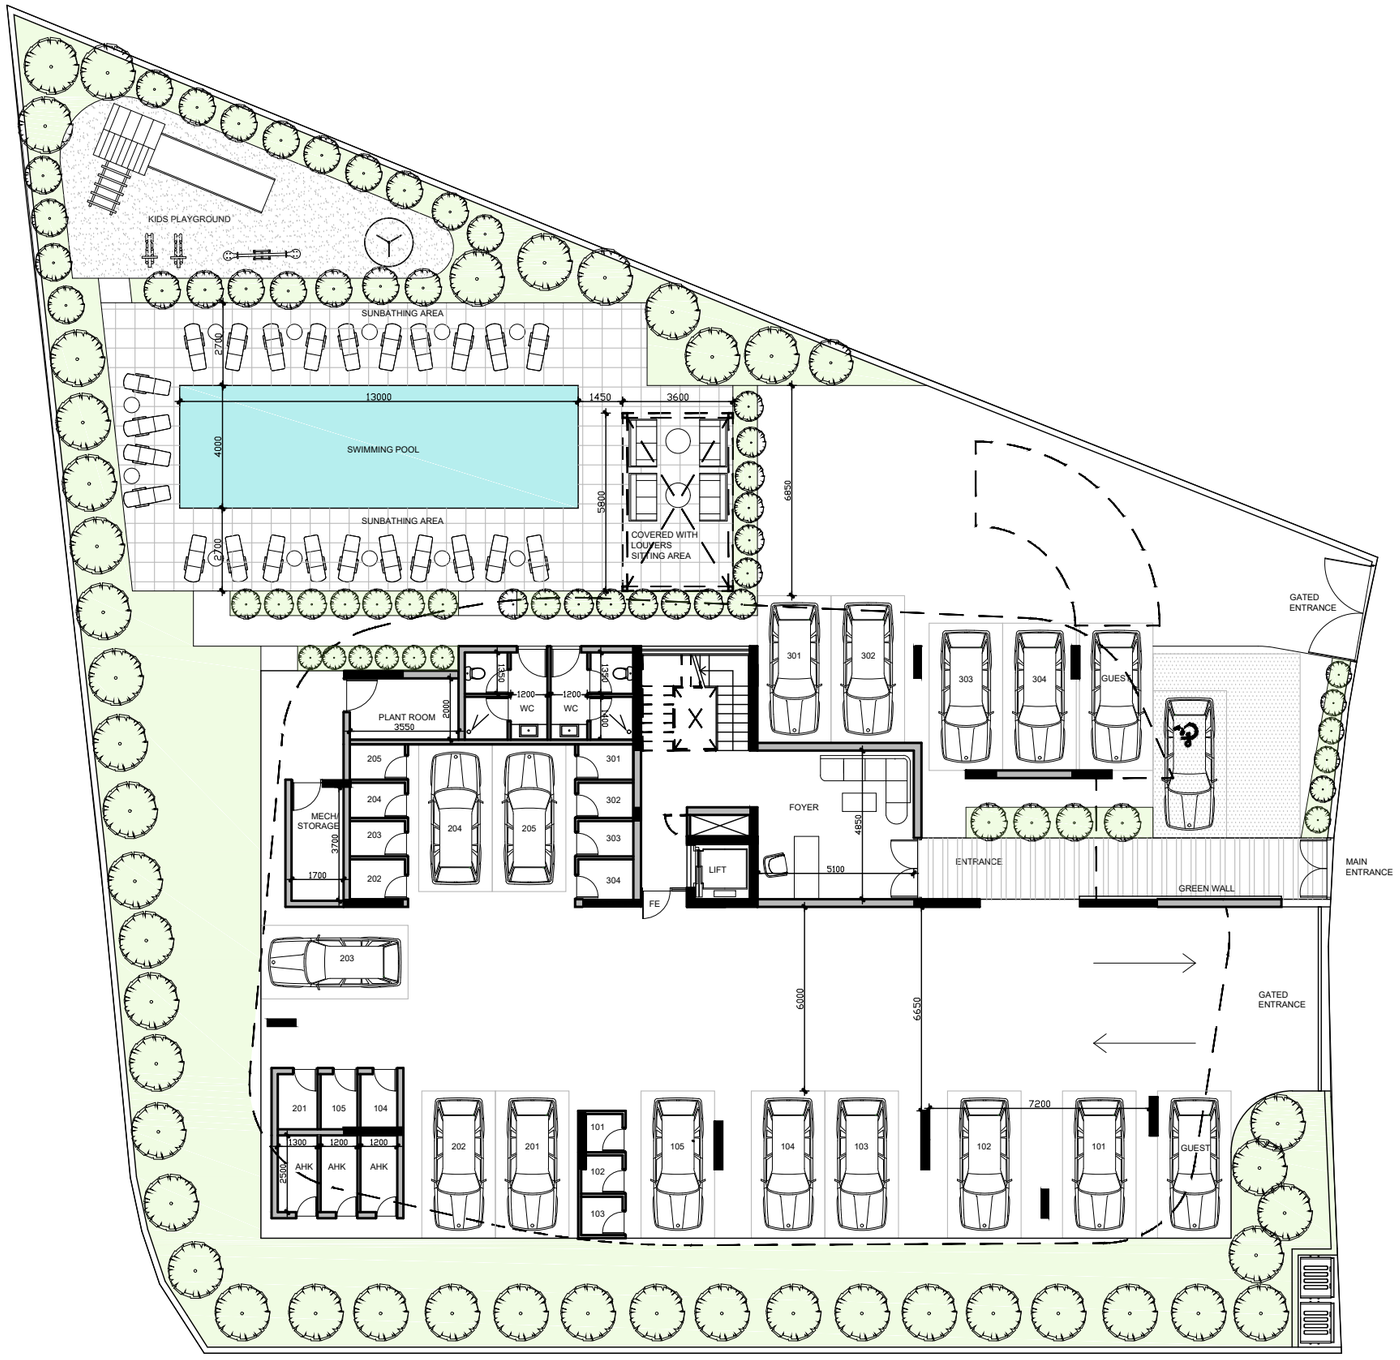

N

SITE PLAN

SCALE 1:200

BALSA GREEN RESIDENCES
MOUTALLOS 626

vardastudio
architects + designers

Andreas Vardas BA(HONS), DIP(ARCH), RIBA Chartered Architect
tel. 26947266 / 99427634 fax. 26220886 email vardas@spidernet.com.cy

Sales Drawings January 2023	drawn: SM check: A Vardas	
SITE PLAN	1:200@A3	DWG NO. AP 01